THIS DRAWING IS THE COPYRIGHT OF TURNER DESIGNS AND MAY NOT BE AMENDED, COPIED OR REPRODUCED WITHOUT WRITTEN PERMISSION. NO LIABILITY WILL BE ACCEPTED FOR AMENDMENTS MADE BY OTHER PERSONS.

DO NOT SCALE OFF THE DRAWINGS.

0 0.5m 1m 1.5m 2m 2.5m
scale

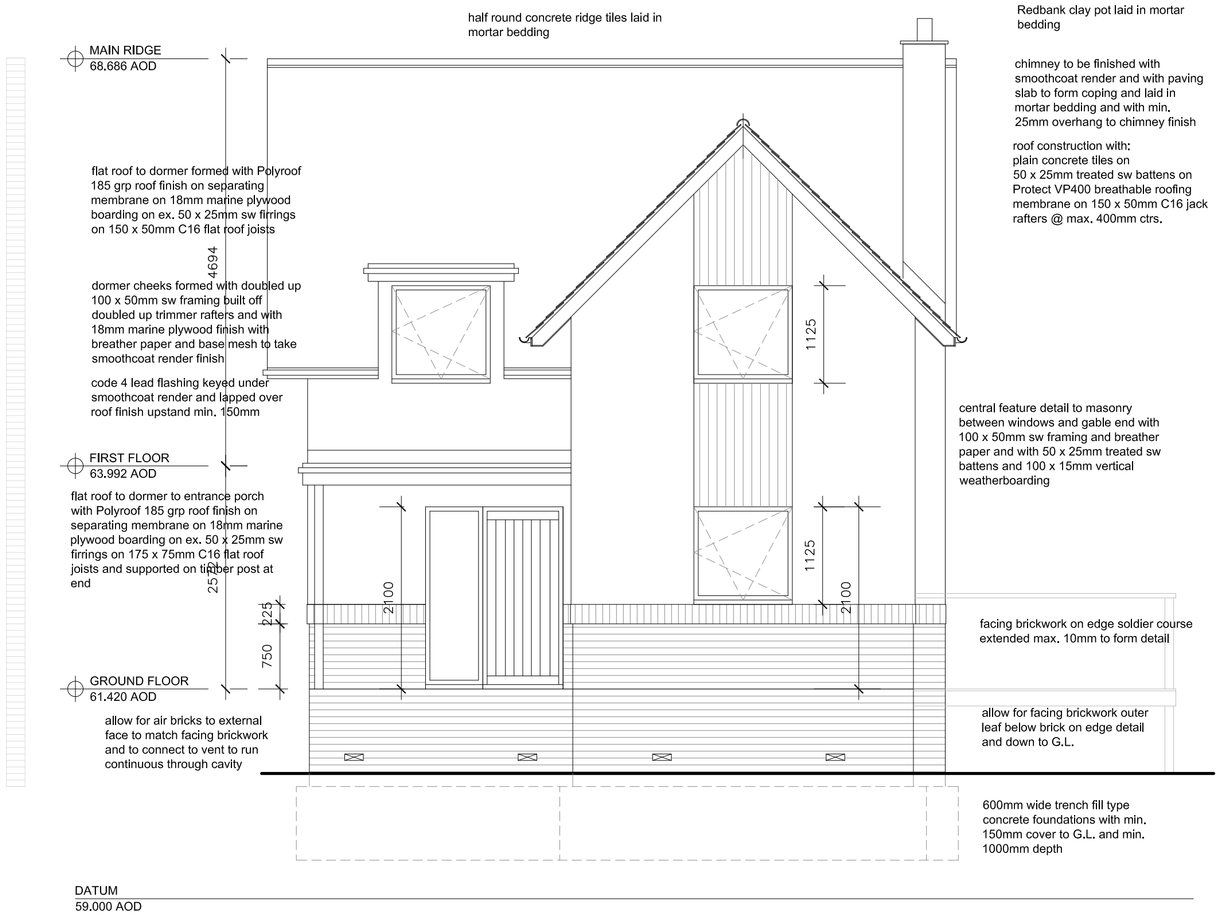

FRONT ELEVATION

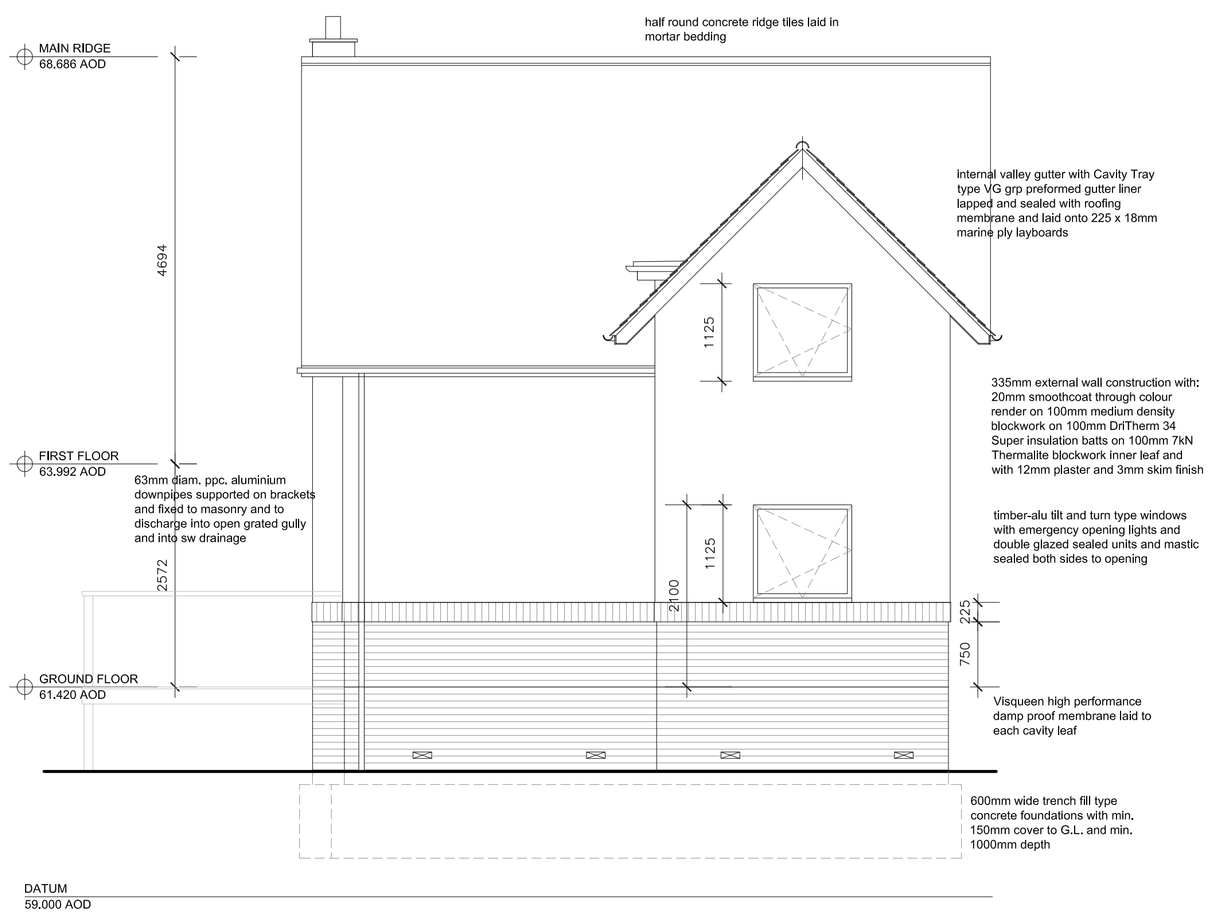

REAR ELEVATION

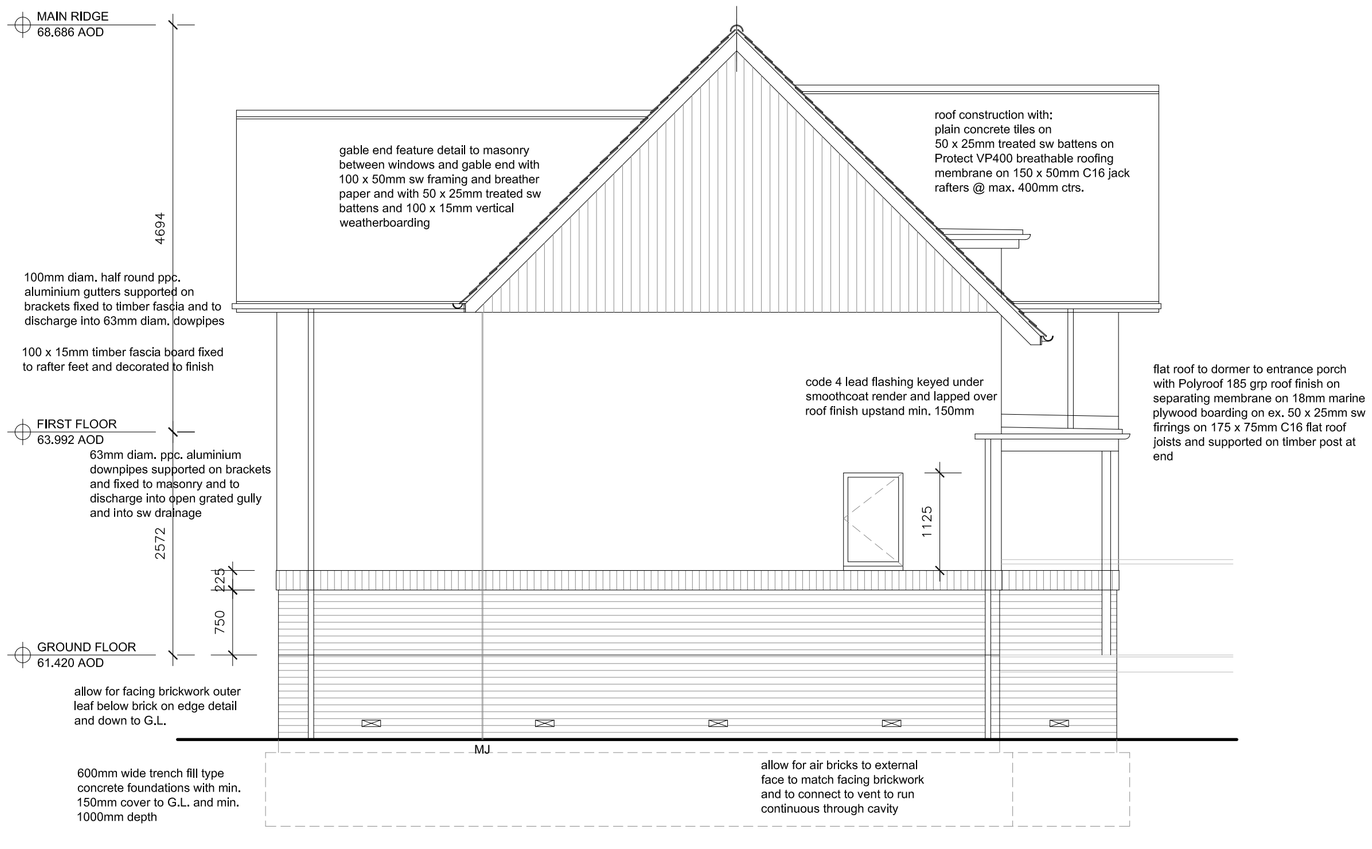

SIDE ELEVATION

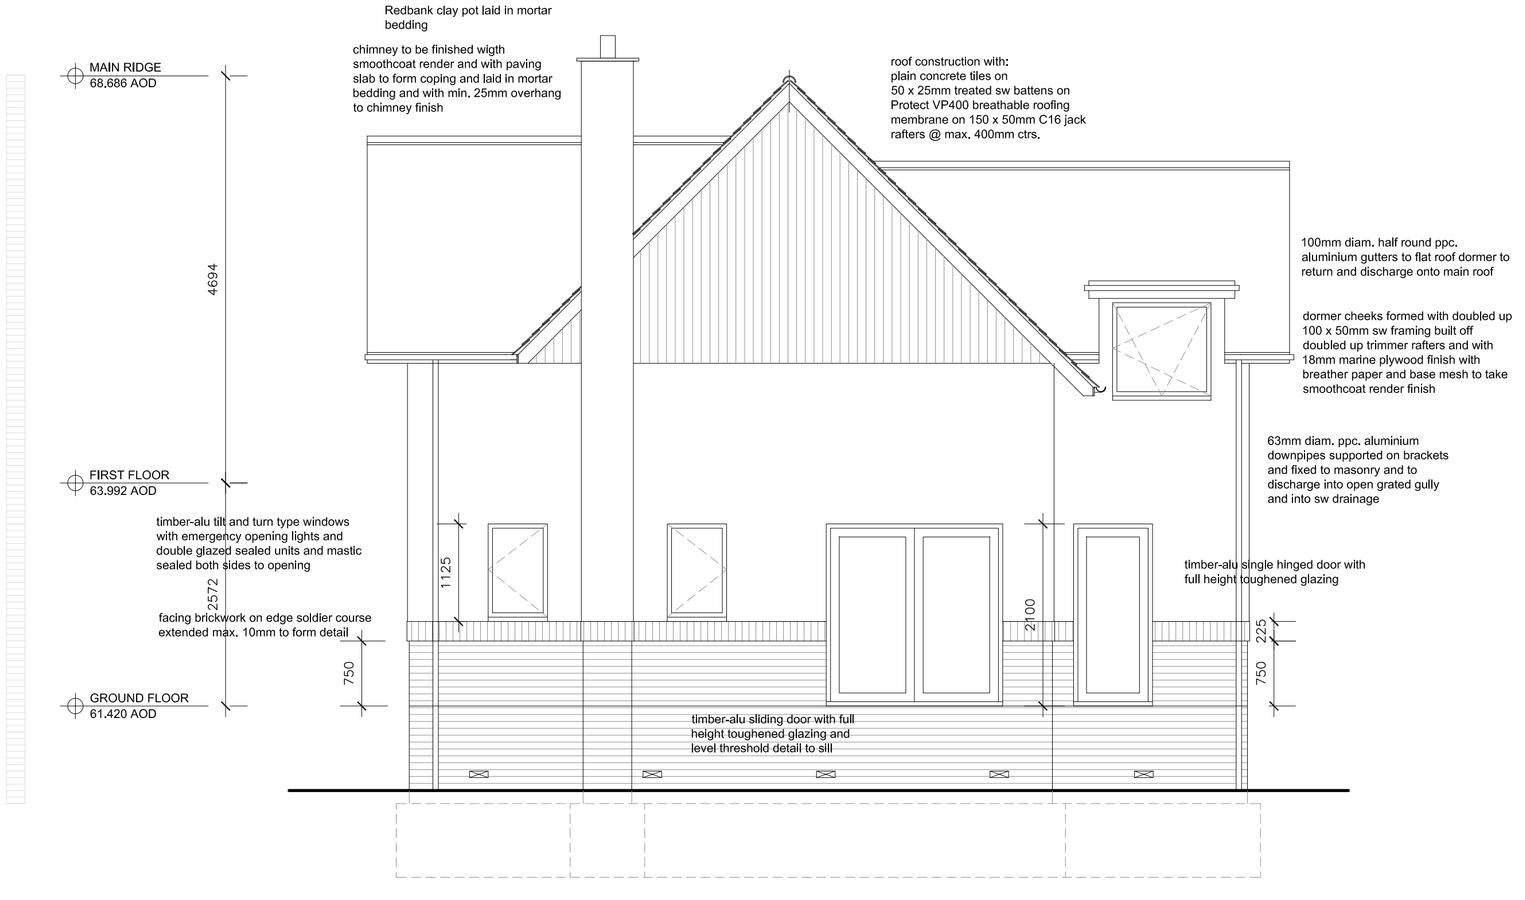

SIDE ELEVATION

BUILDING REGS.

PROPOSED DWELLING

LAND TO REAR OF
70 QUEENS AVENUE
KIDLINGTON
OXON.

PROPOSED:
ELEVATIONS

Turner Designs +
Chartered Architect
2 Fernhill Road
Begbroke
Oxon. OX5 1RP
t: 01865 373264
e: info@turnerdesigns.co.uk

scale	date	drawn by
1:50@A1	OCT 15	NT

project	dwg. no.	rev.
13.110	R2.03	